


Armstrong Investment Properties

"Desert Estate"

(602) 369-0767

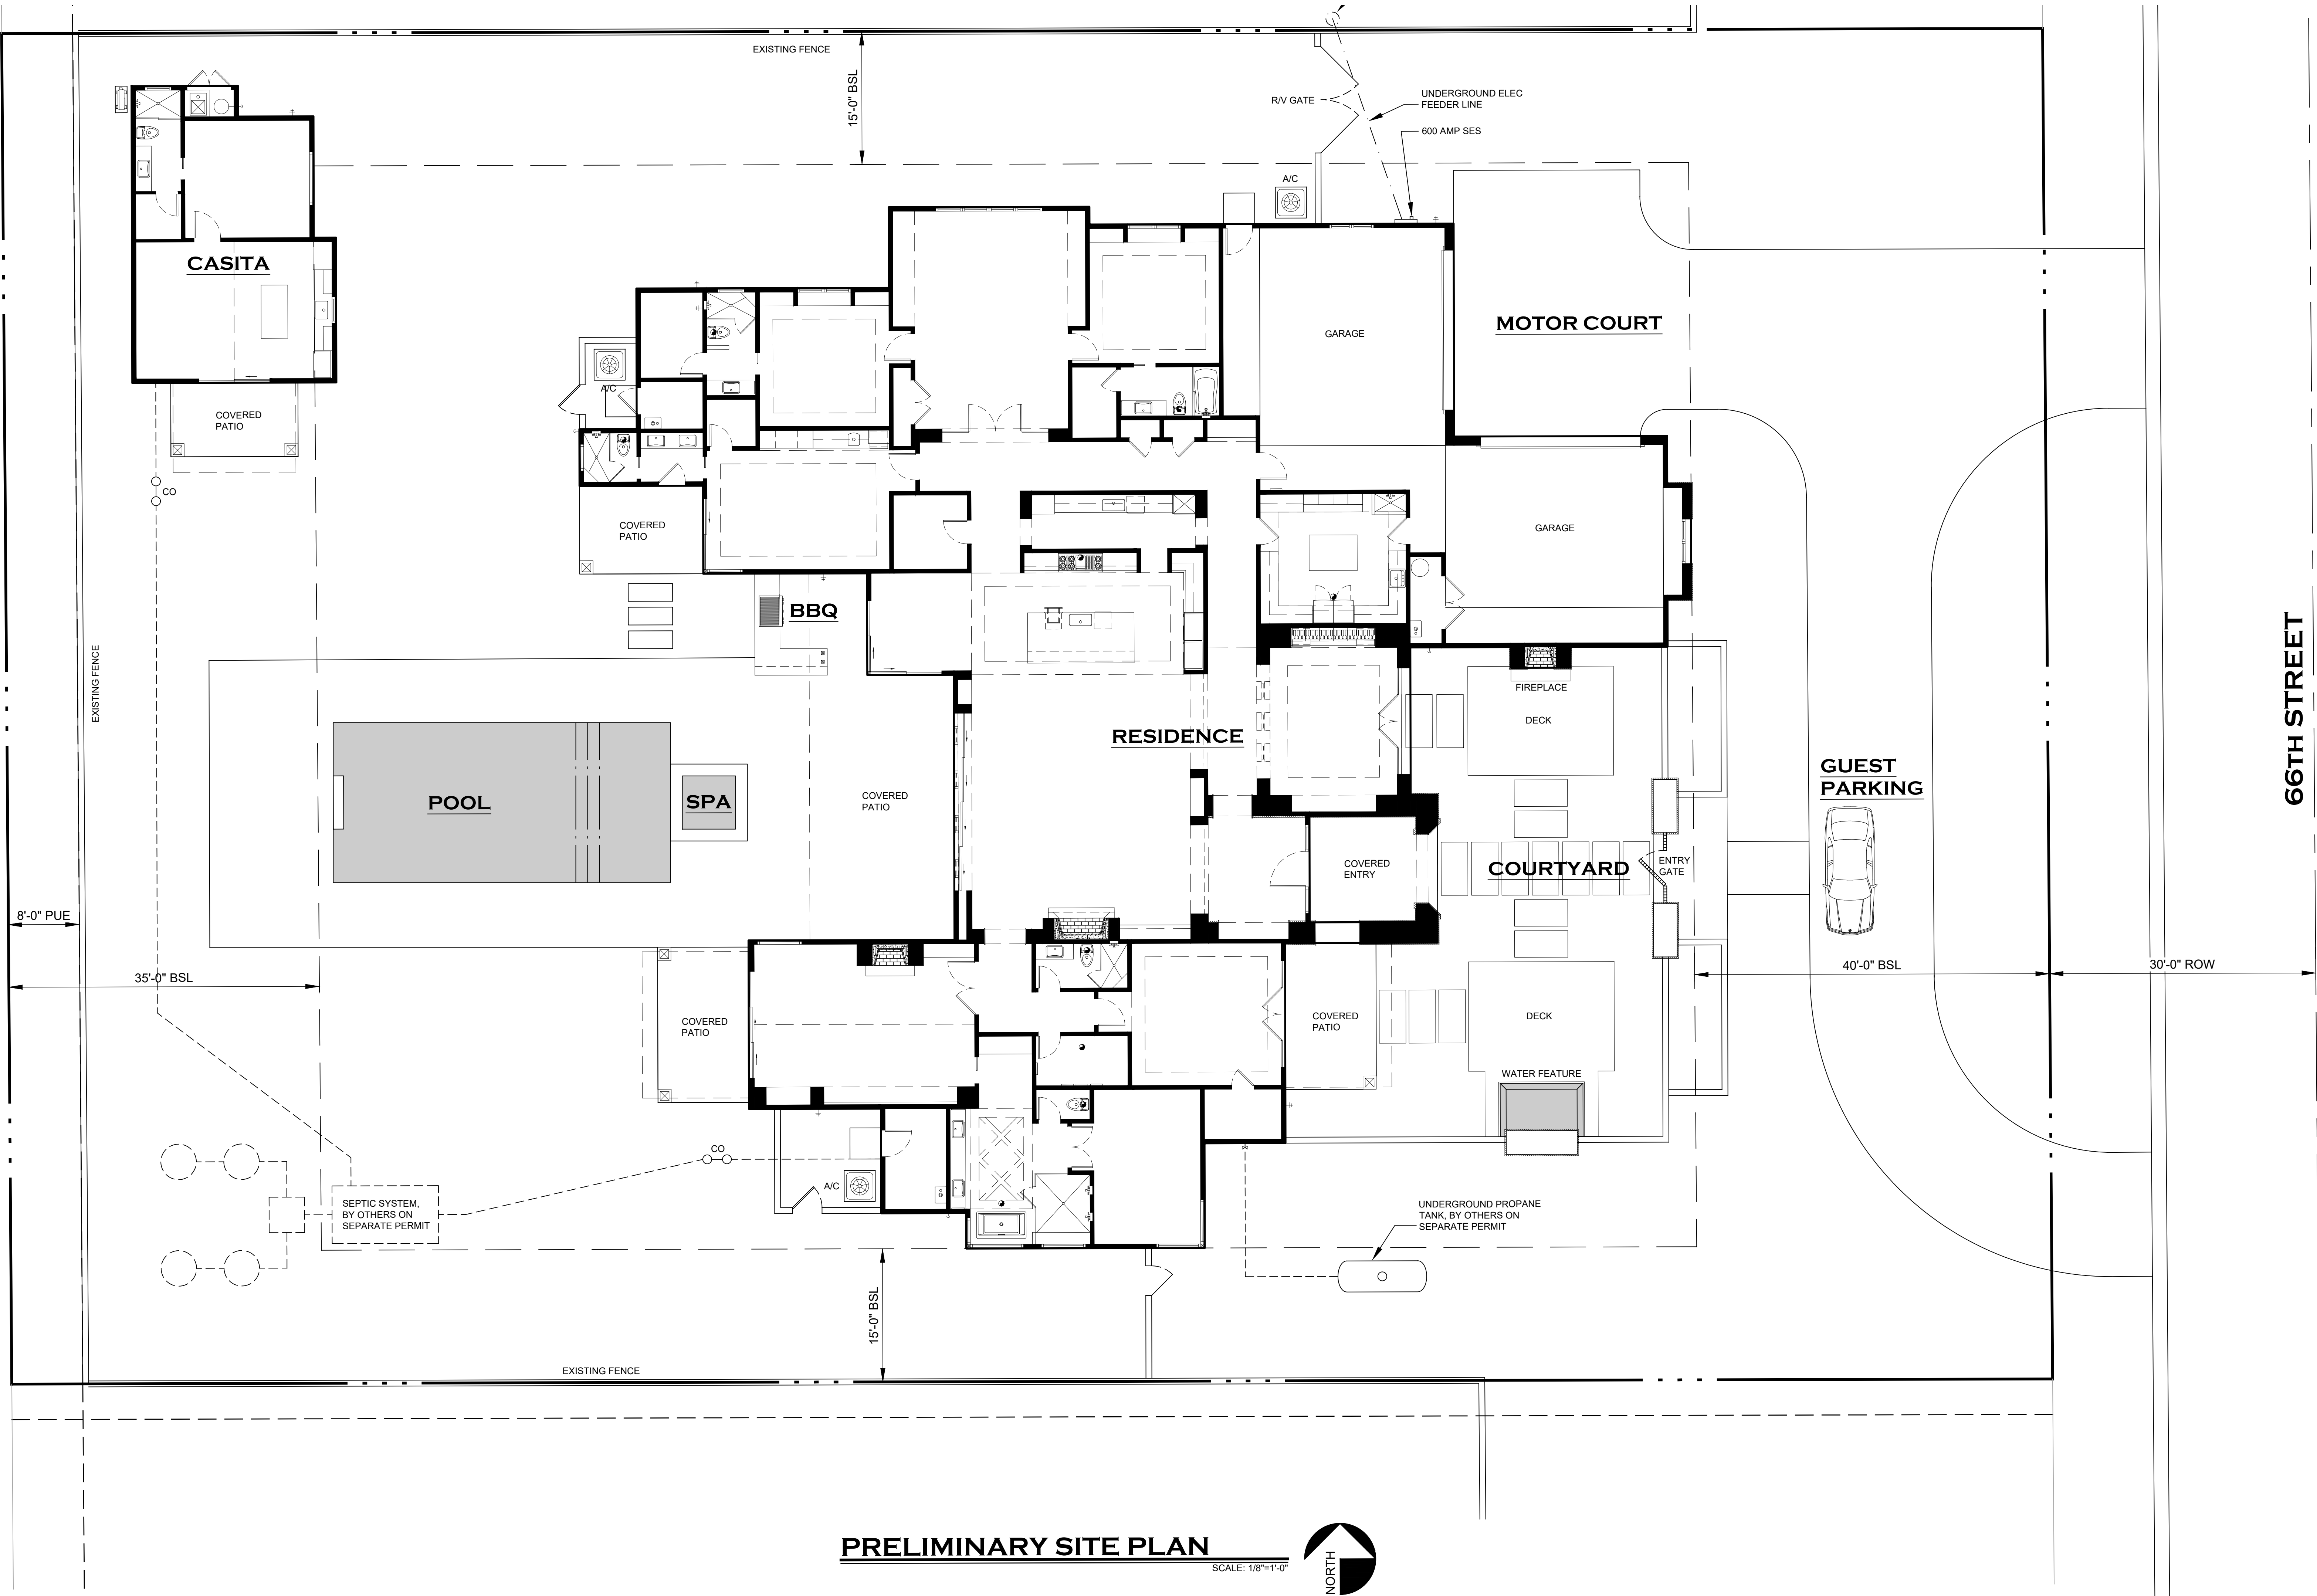

PRELIMINARY SITE PLAN

SCALE: 1/8"=1'-0"



PROJECT DATA:		
MUNICIPALITY		
CITY OF SCOTTSDALE, ARIZONA		
LEGAL DESCRIPTION		
LOT 36 DESERT ESTATES UNIT 11		
SITE ADDRESS		
11616 NORTH 66TH PLACE		
SCOTTSDALE, ARIZONA 85254		
OWNER / ADDRESS		
ARMSTRONG PROPERTY INVESTMENTS LLC		
8340 EAST RAINBOW DRIVE, STE B6		
SCOTTSDALE, ARIZONA 85260		
A.P.N.	ZONING	LANDFORM
175-23-037	R1-35	NA
FEMA	MCR	QS
ZONE X	094-50	30-43
NET LOT AREA		
34,558 (0.63 AC)		
SQUARE FOOTAGE CALCS		
MAIN RESIDENCE		
LIVABLE	6,294 SF	
GARAGE / STORAGE	1,584 SF	
COVERED PATIO	1,262 SF	
TOTAL UNDER ROOF	9,140 SF	
DETACHED GUEST CASITA		
LIVABLE	677 SF	
NON-LIVABLE	21 SF	
COVERED PATIO	119 SF	
TOTAL UNDER ROOF	817 SF	
COMBINED UNDER ROOF	9,957 SF	
REAR SETBACK ENCROACHMENT		
REAR SETBACK AREA	5,377 S.F.	
PROPOSED CASITA ENCROACHMENT	776 S.F.	
REAR SETBACK COVERAGE	14.5%	

MOONEY DESIGN GROUP, INC.
CUSTOM RESIDENTIAL DESIGN
1345 EAST HILL DRIVE, SCOTTSDALE, AZ 85254
P: 480-242-1196

a custom residence for

Armstrong Construction Group

Lot 36 Desert Estates Unit 11
11616 North 66th Street, Scottsdale Arizona 85254

Sheet Title SITE PLAN

revision	
1	X
2	
3	
